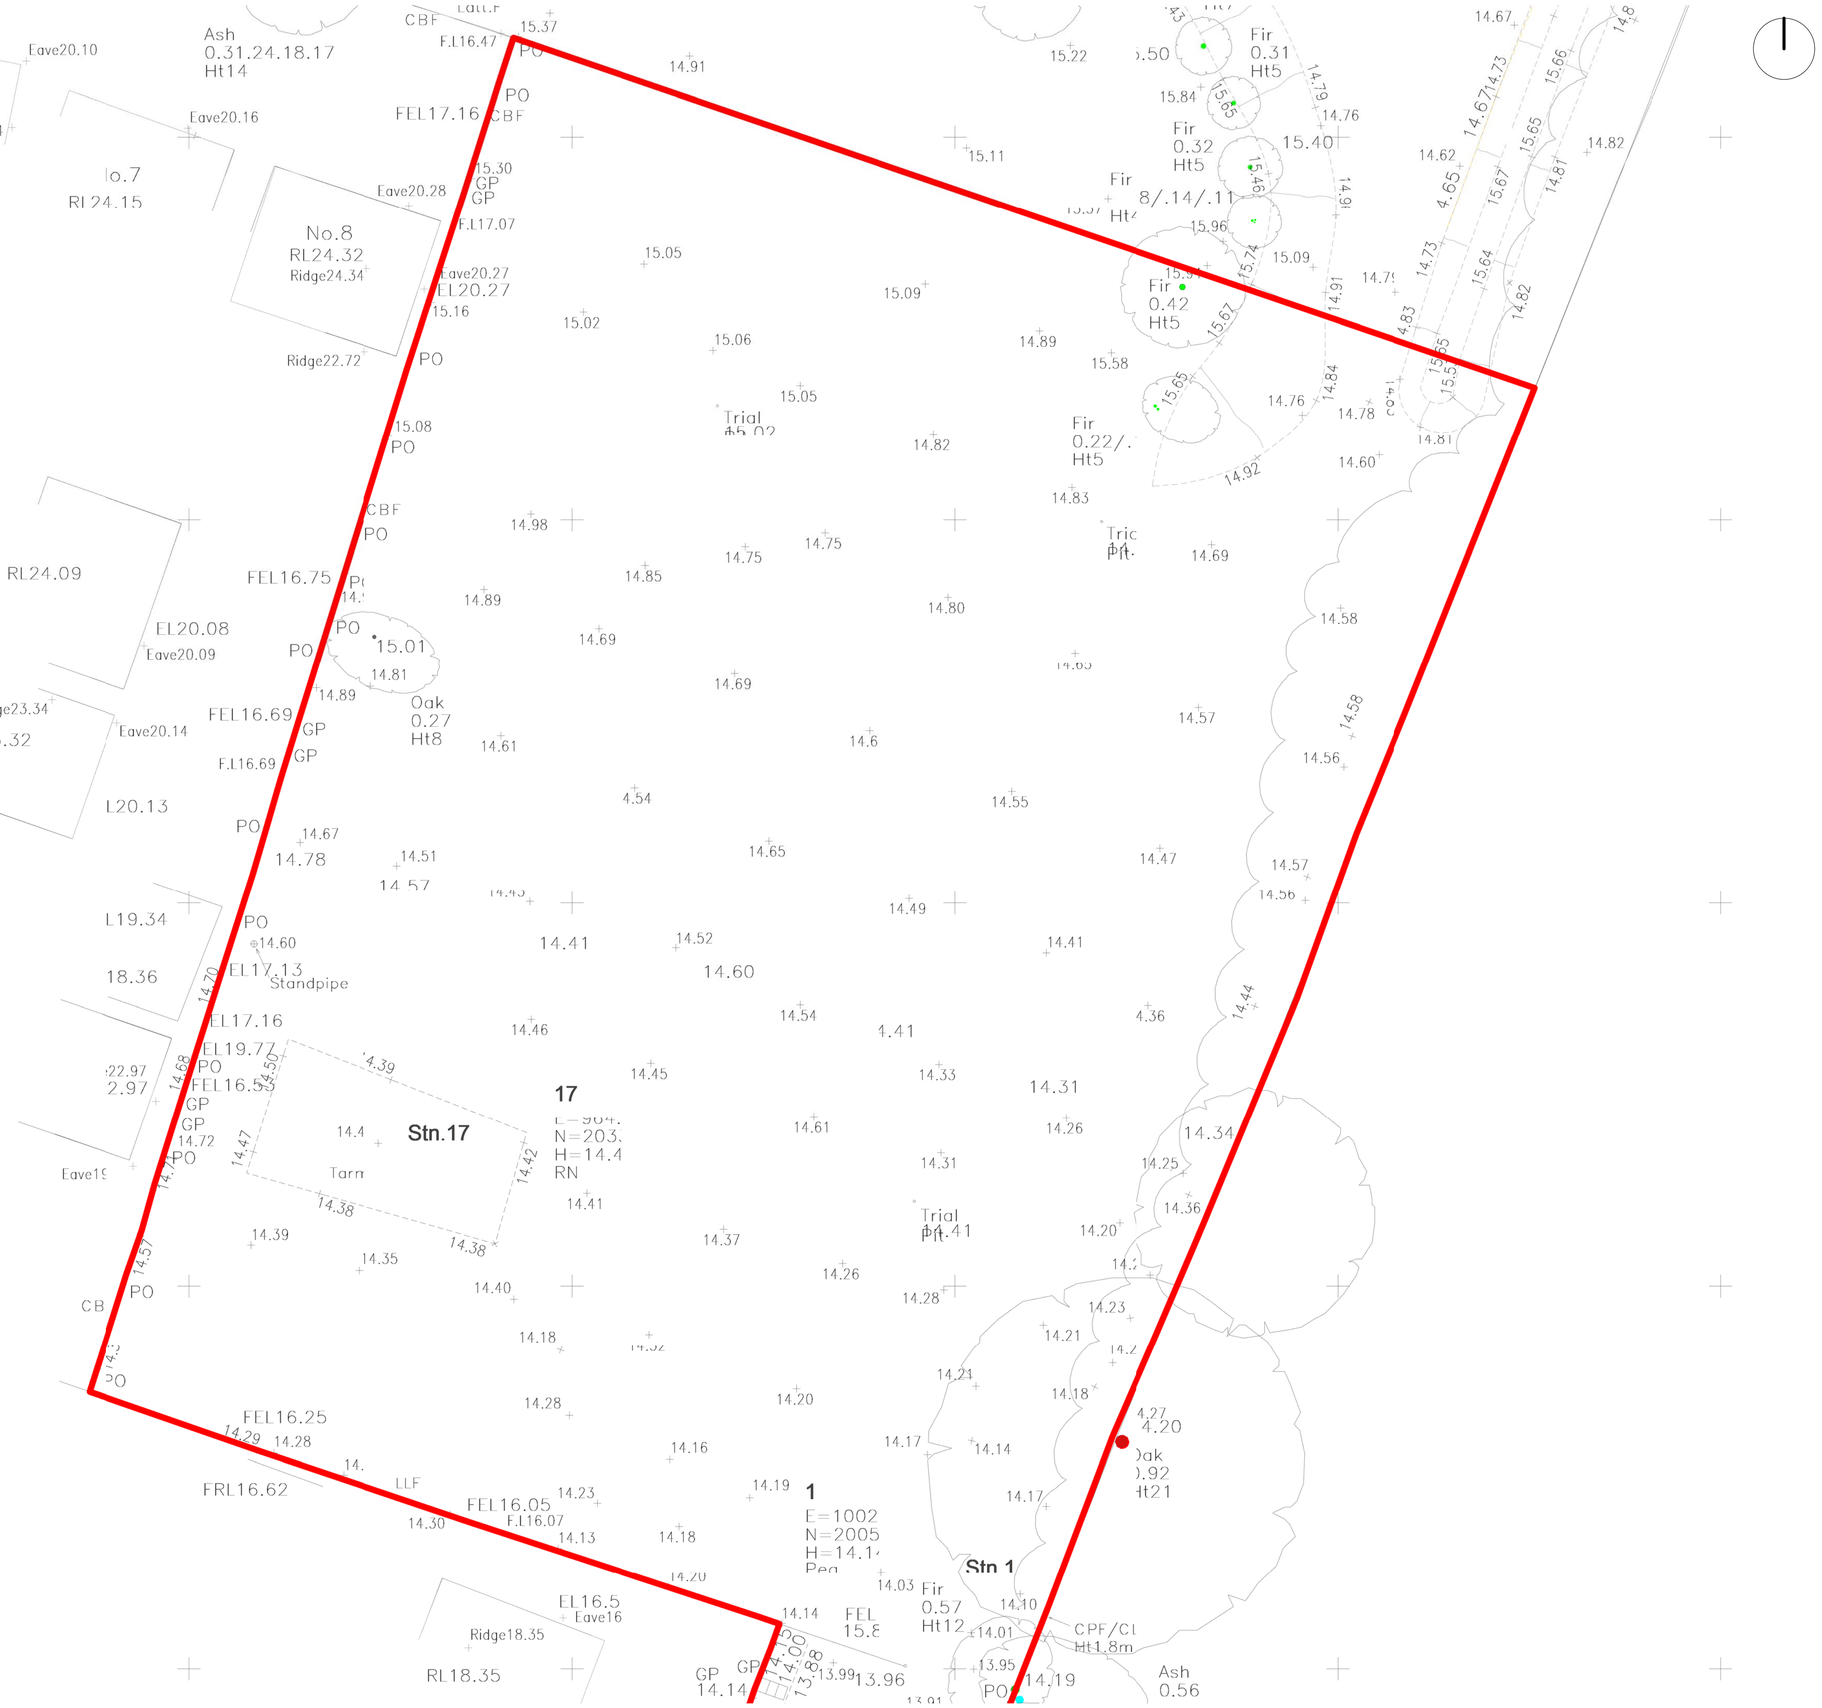

Existing Site Plan
1 : 200

NOTES:

OTHER THAN FOR THE PURPOSES OF PLANNING, DO NOT SCALE THESE DRAWINGS. USE WRITTEN DIMENSIONS ONLY. ALL DIMENSIONS TO BE CHECKED ON SITE PRIOR TO COMMENCEMENT OF WORK.

THIS DRAWING IS THE COPYRIGHT OF SIMPSON HILDER ASSOCIATES LIMITED AND MAY NOT BE REPRODUCED, COPIED OR ALTERED IN ANY WAY WITHOUT WRITTEN AUTHORITY

ITEMS CLOUDED WITH A DASHED LINE ARE TO BE CONFIRMED, SUBJECT TO DETAIL DESIGN AND CAN BE EXPECTED TO CHANGE.

REVISION CLOUD

Notes:

Drawing is based on information on information by others provided by Hampshire Land Survey Ltd Ref. HLS 1142_08_04_01.

Boundary line is indicative and subject to confirmation.

Rev	Date	Description	By	Chkd
A	24/02/21	Public Consultation Issue	TW	*

Drawing Status
PRELIMINARY

Client

Principal contractor

Design Consultant

SIMPSON HILDER ASSOCIATES LIMITED
67A HIGH STREET
LYNDHURST
HAMPSHIRE
SO43 7BE
T: 023 80 283798
F: 023 80 283688
E: sha@simpsonhilder.co.uk

Project Title
THE CROFT MEDICAL CENTRE
BARNHAM ROAD
EASTERGATE
WEST SUSSEX PO20 3RP

Drawing Title
EXISTING SITE PLAN

Scale (@ A1 SIZE) 1 : 200			Size: A1
Drawn TW	Date JUNE 2020	Checked MR	Date JUNE 2020
Drawing No. 9226-P003			Revision. A

SCALE 1:5 (0 50 100 150 200 mm) · SCALE 1:10 (0 100 200 300 400 mm) · SCALE 1:20 (0 200 400 600 800 mm) · SCALE 1:50 (0 0.5 1 1.5 2 m) · SCALE 1:100 (0 1 2 3 4 m) · SCALE 1:200 (0 2 4 6 8 m) · SCALE 1:500 (0 5 10 15 20 m) · SCALE 1:1250 (0 10 20 30 40 50 m)